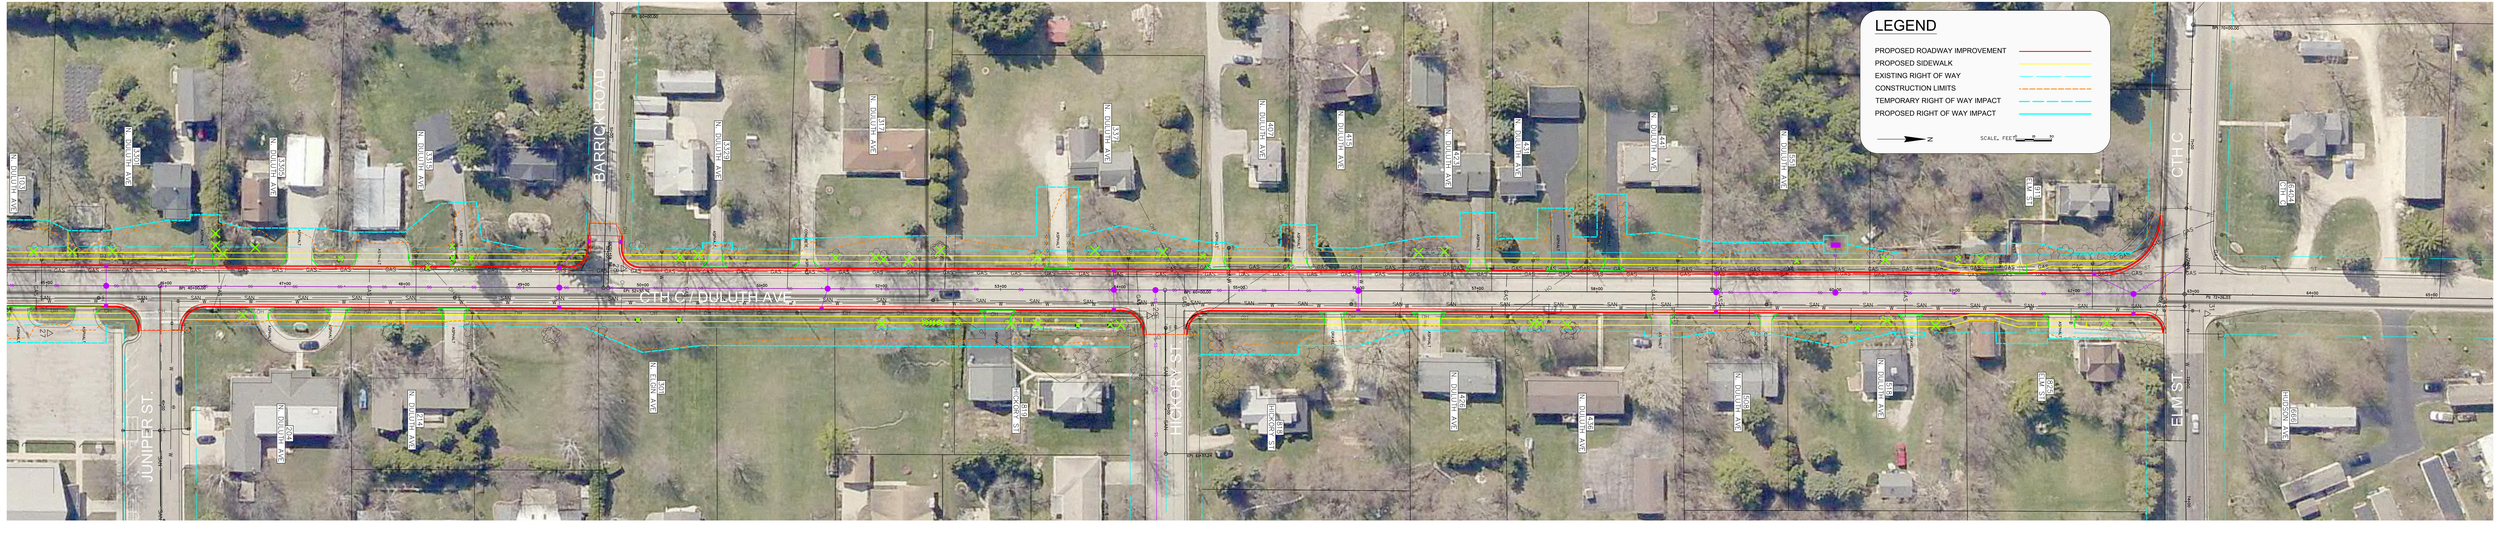
LEGEND
PROPOSED ROADWAY IMPROVEMENT
PROPOSED SIDEWALK
EXISTING RIGHT OF WAY
CONSTRUCTION LIMITS
TEMPORARY RIGHT OF WAY IMPACT
PROPOSED RIGHT OF WAY IMPACT
SCALE, FEET
BARRICK ROAD
CTH C/DULUTH AVE
JUNIPER ST
HEMLOCK ST
ELM ST
CTH C